



scale- 1:50
0m 5m

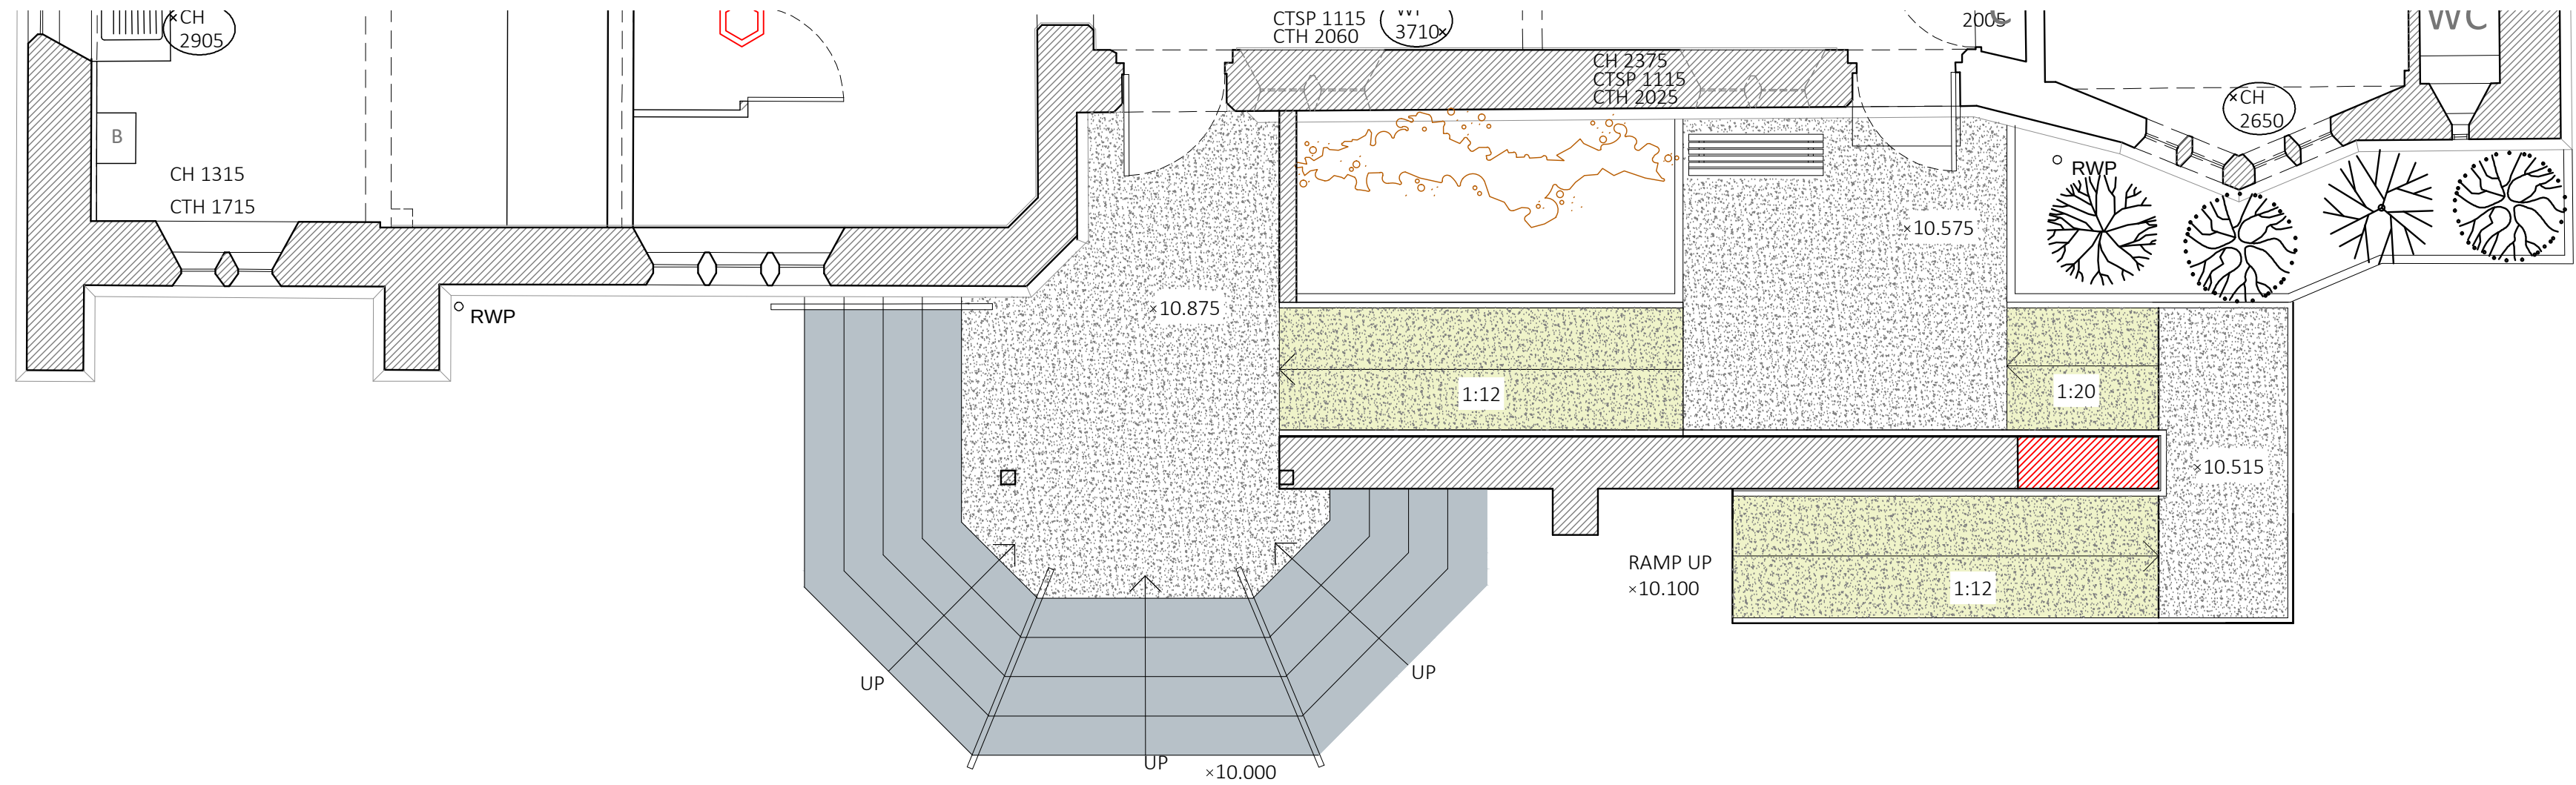

NEW WALL

GROUND FLOOR AS PROPOSED

 

SOUTH ELEVATION AS PROPOSED

CHEDBURN•Codd
CONSERVATION ARCHITECTS
Historic Building Consultants

Glove Factory Studios, 1 Brook Lane, Holt,
Bradford-on-Avon, Wiltshire BA14 6RL
T: 01225 859999 www.chedburn.com e: chedburn@chedburn.com

Project	St Patrick's Church Pickwick, Corsham
Drawing	South Entrance As Proposed
Stage	Sketch (Entrance)
Drawing No.	2204/SK14
Scale	1:50 @ A1
Date	Sep 2025