



Scale- 1:50

0m 5m

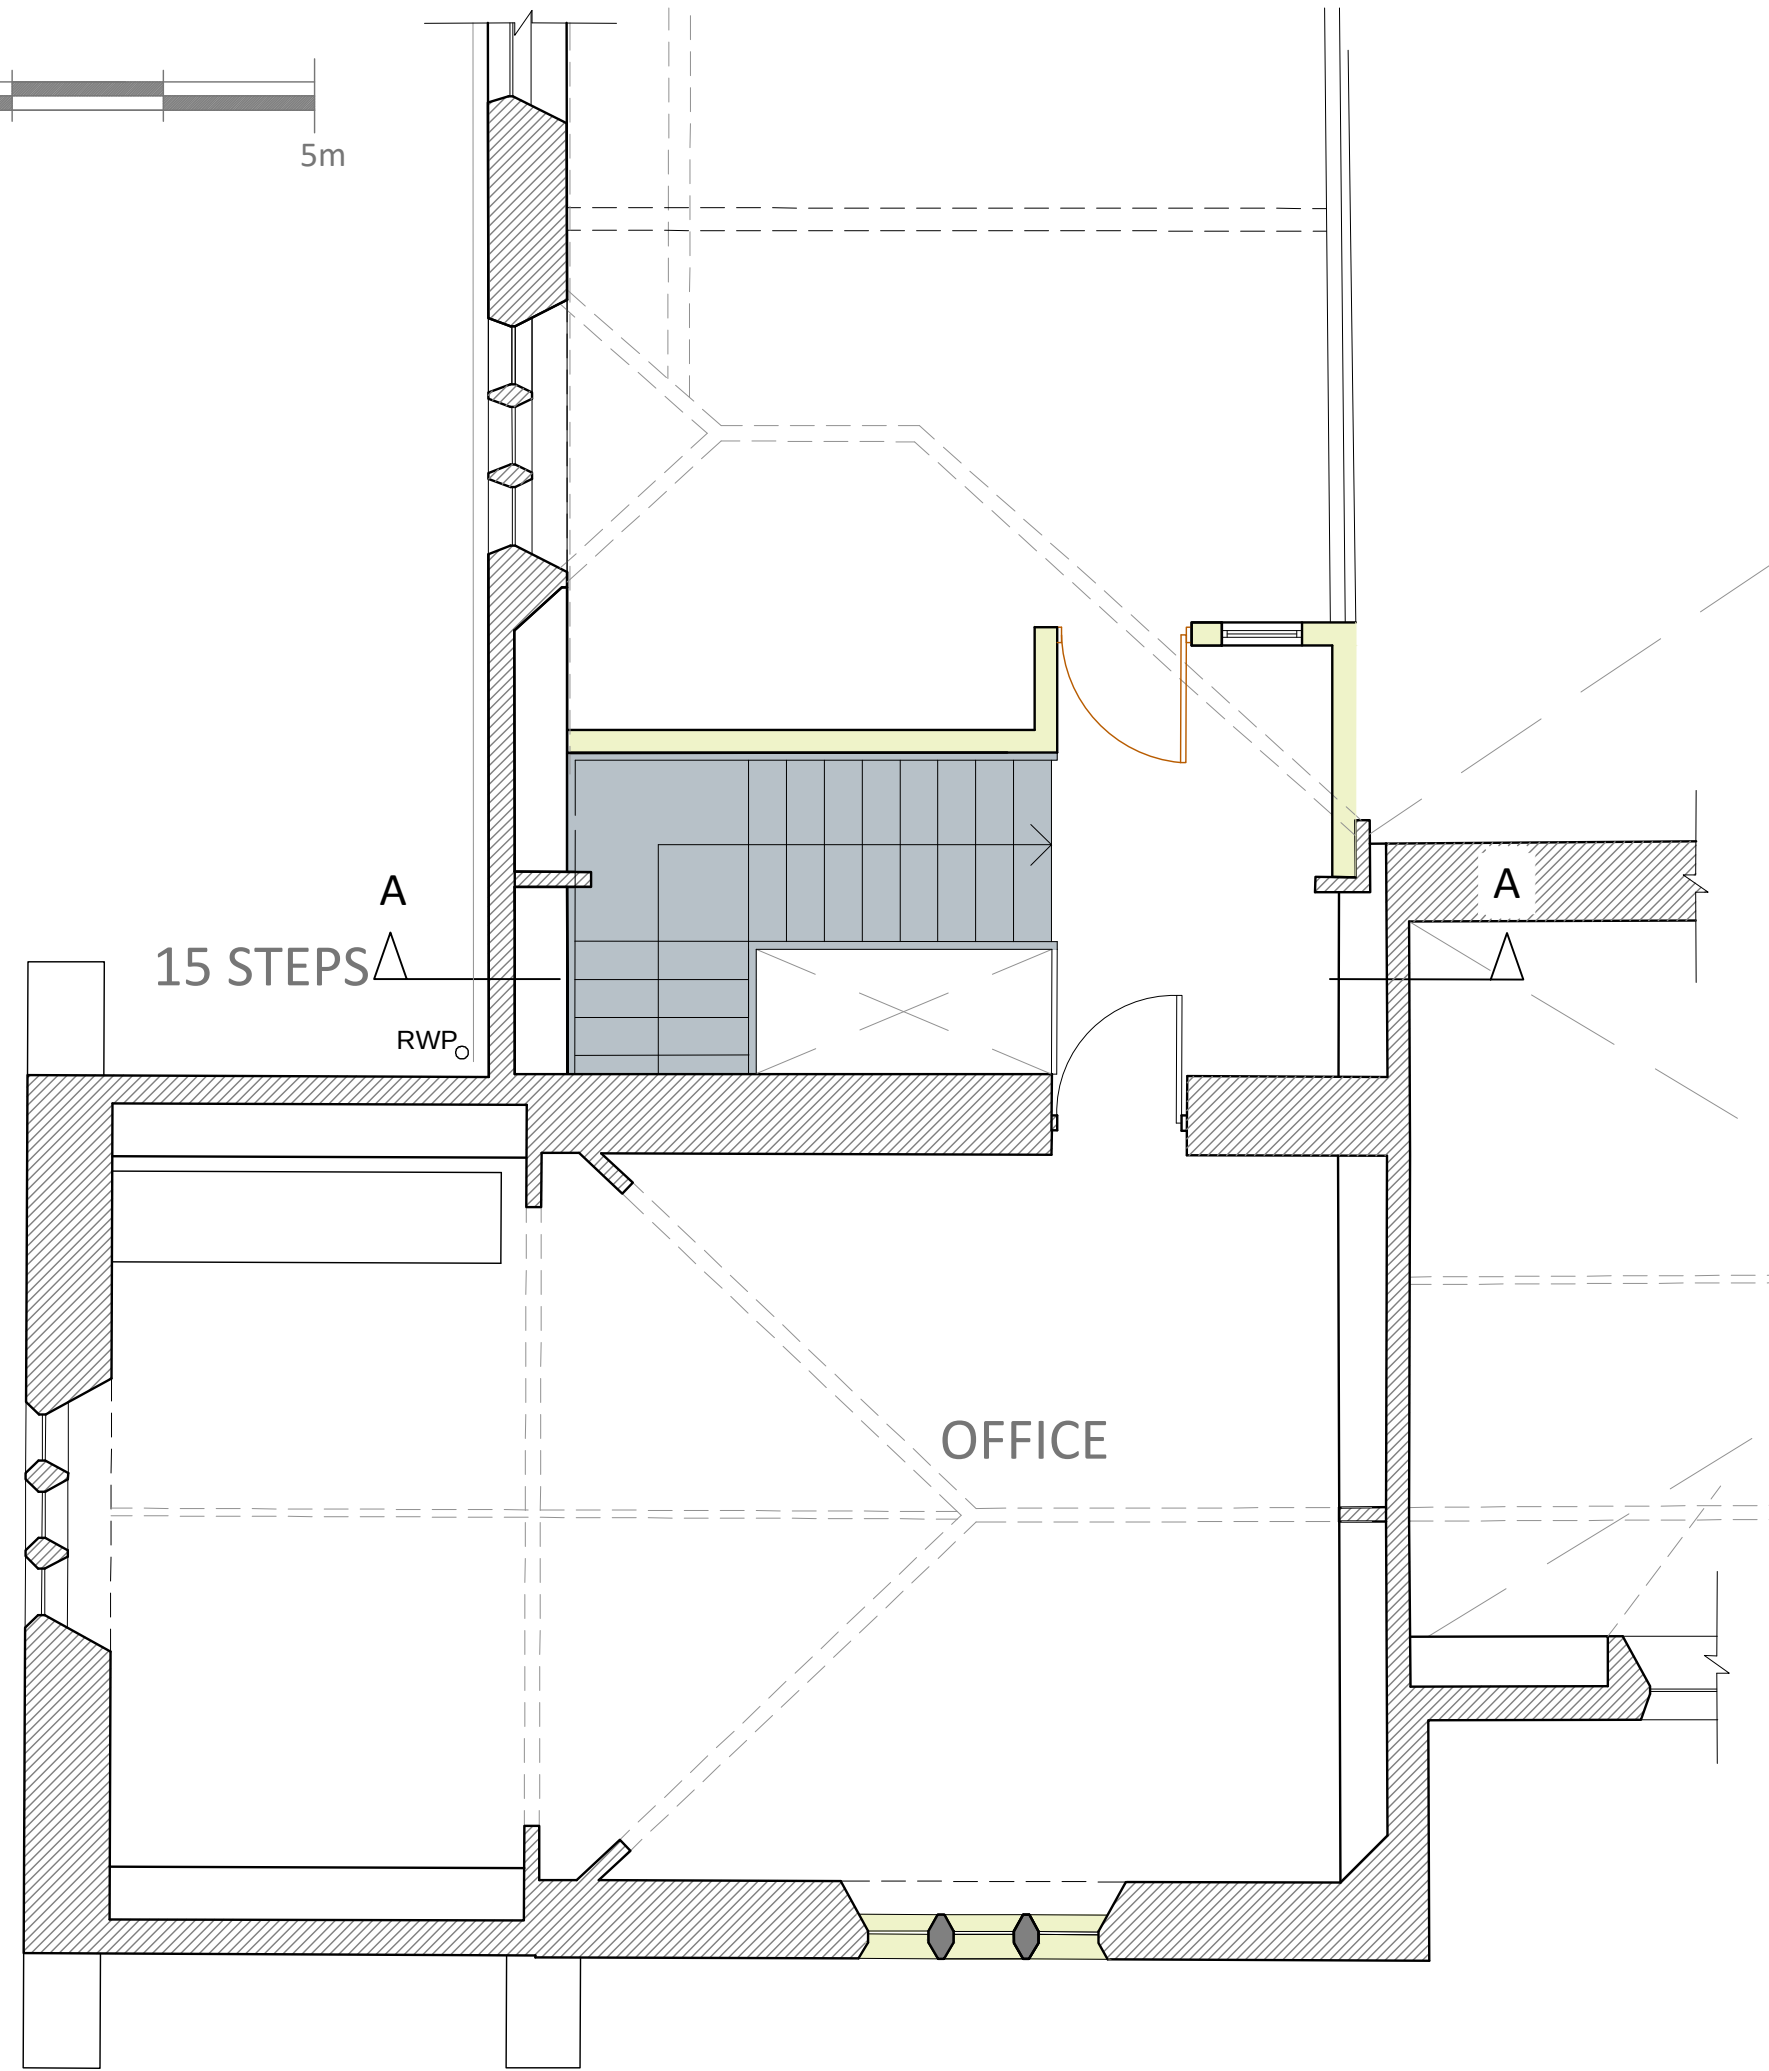

FIRST FLOOR

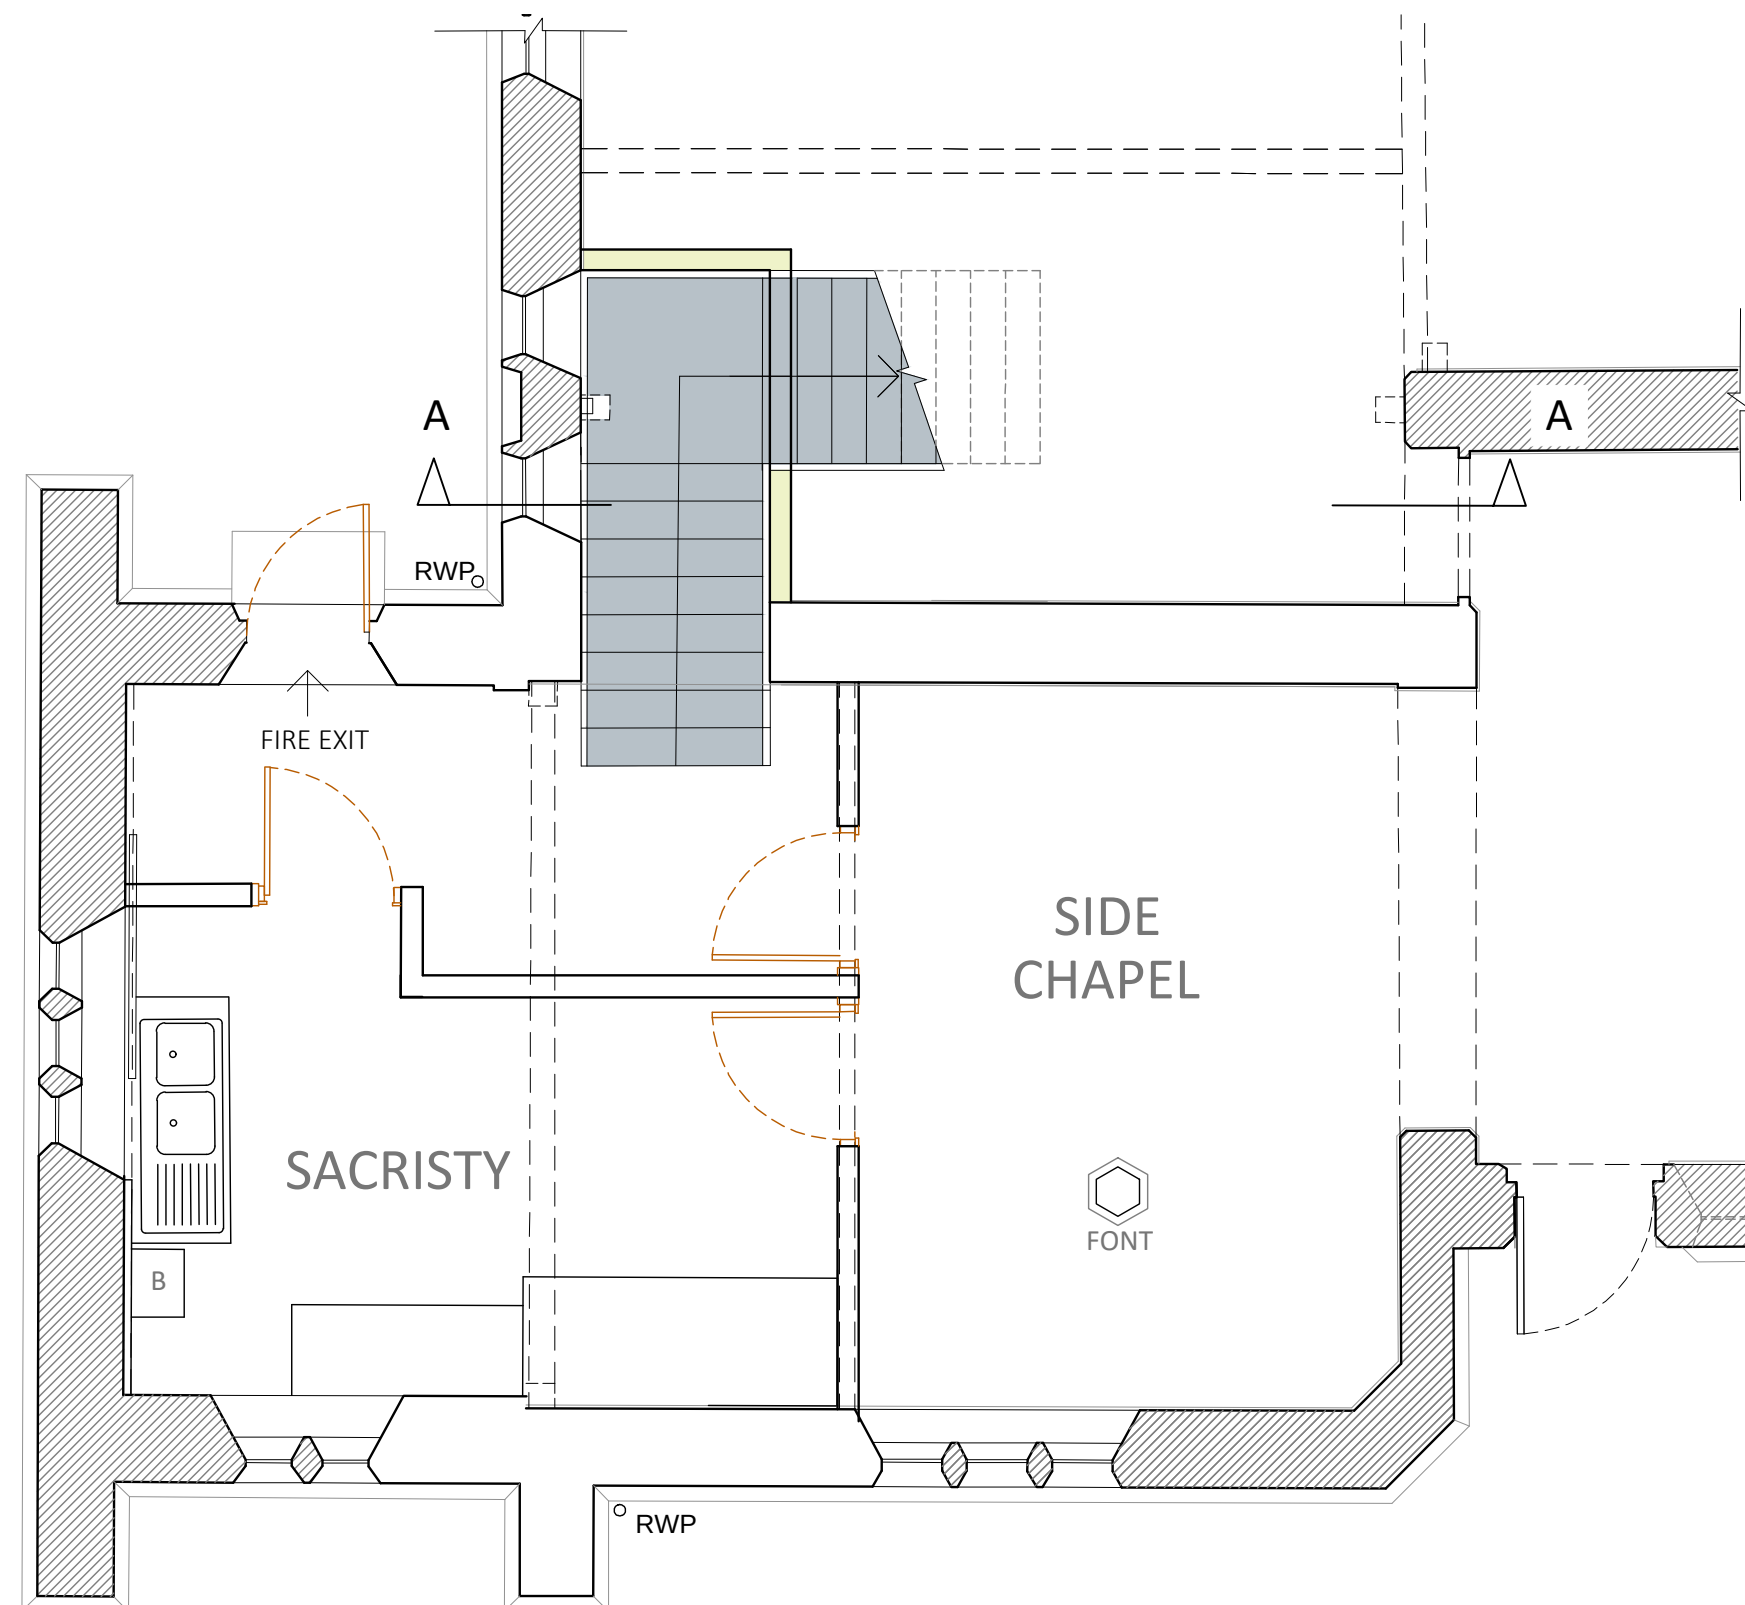

GROUND FLOOR



SECTION A-A

NEW STAIRCASE

CHEDBURN•Codd
CONSERVATION ARCHITECTS
Historic Building Consultants

Glove Factory Studios, 1 Brook Lane, Holt,
Bradford-on-Avon, Wiltshire BA14 6RL
T: 01225 859999 www.chedburn.com e: chedburn@chedburn.com

Project	St Patrick's Church Pickwick, Corsham
Drawing	Fire Exit As Proposed
Stage	Sketch (Staircase)
Drawing No.	2204/SK17
Scale	1:50@ A1
Date	Aug 2025