



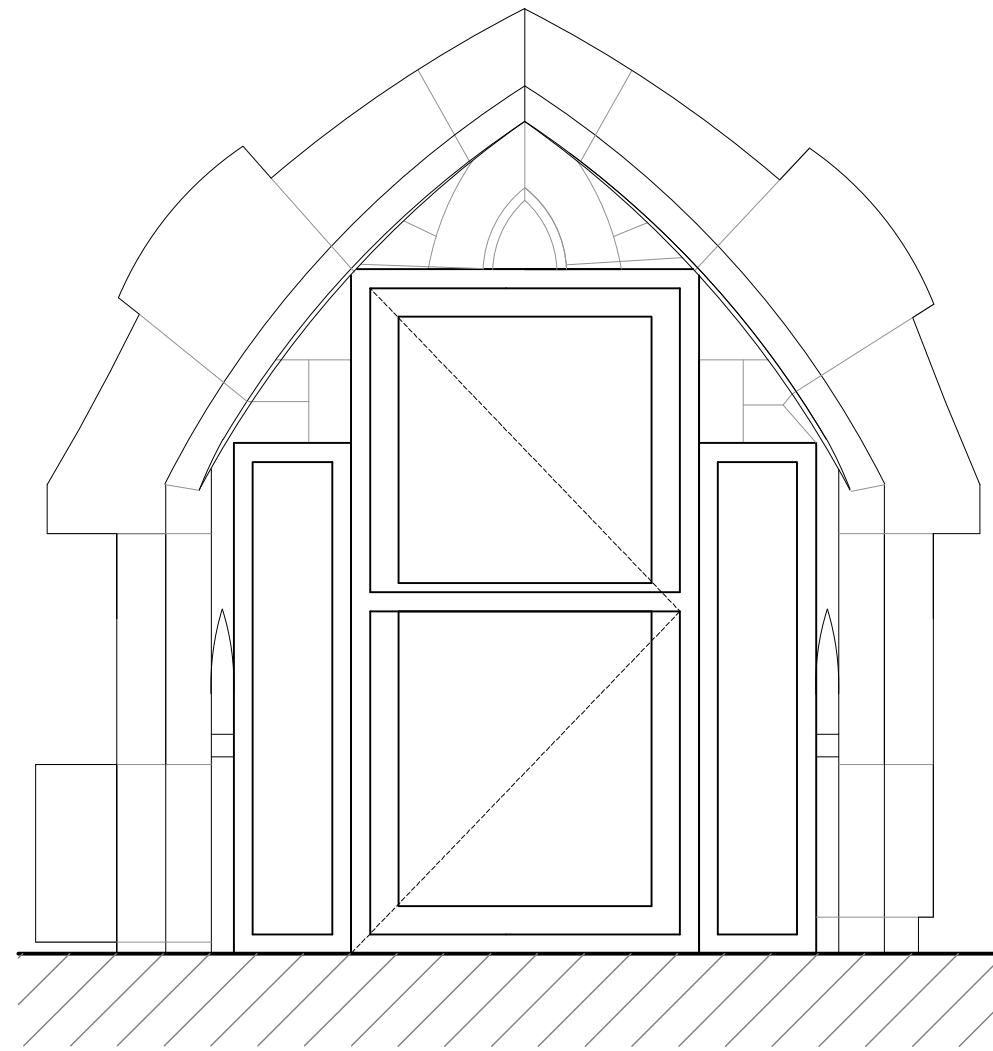


SOUTH WINDOW
INTERIOR VIEW

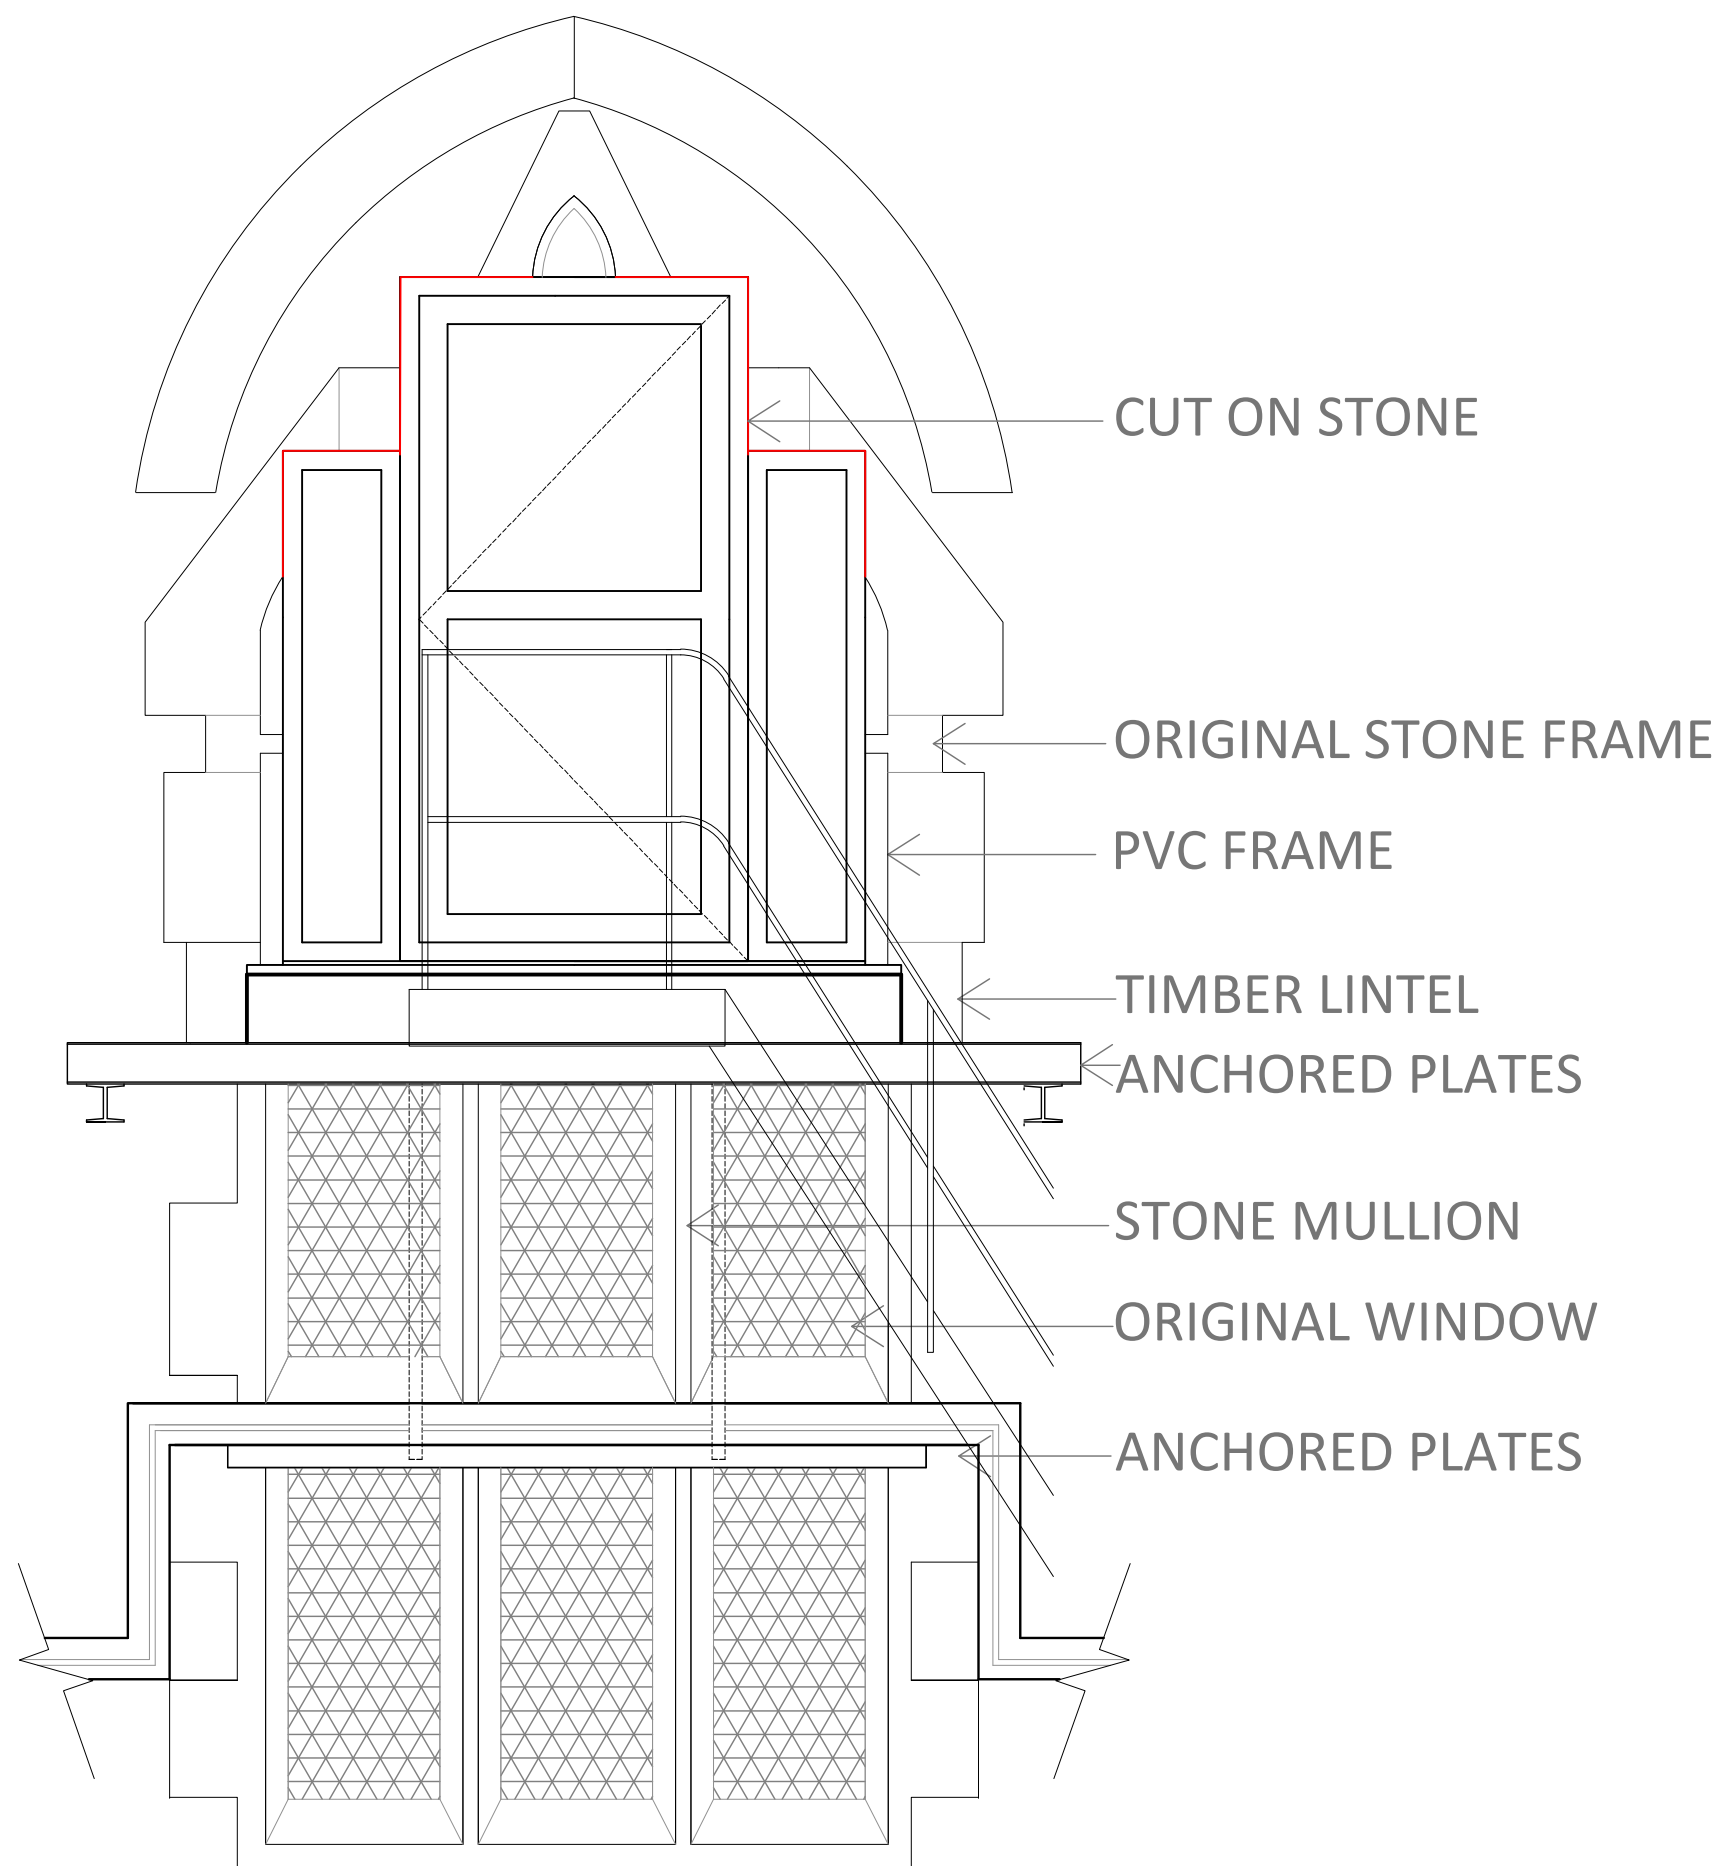


PROPOSAL SOUTH
WINDOW INTERIOR VIEW



SOUTH WINDOW
EXTERNAL FRONT FACADE

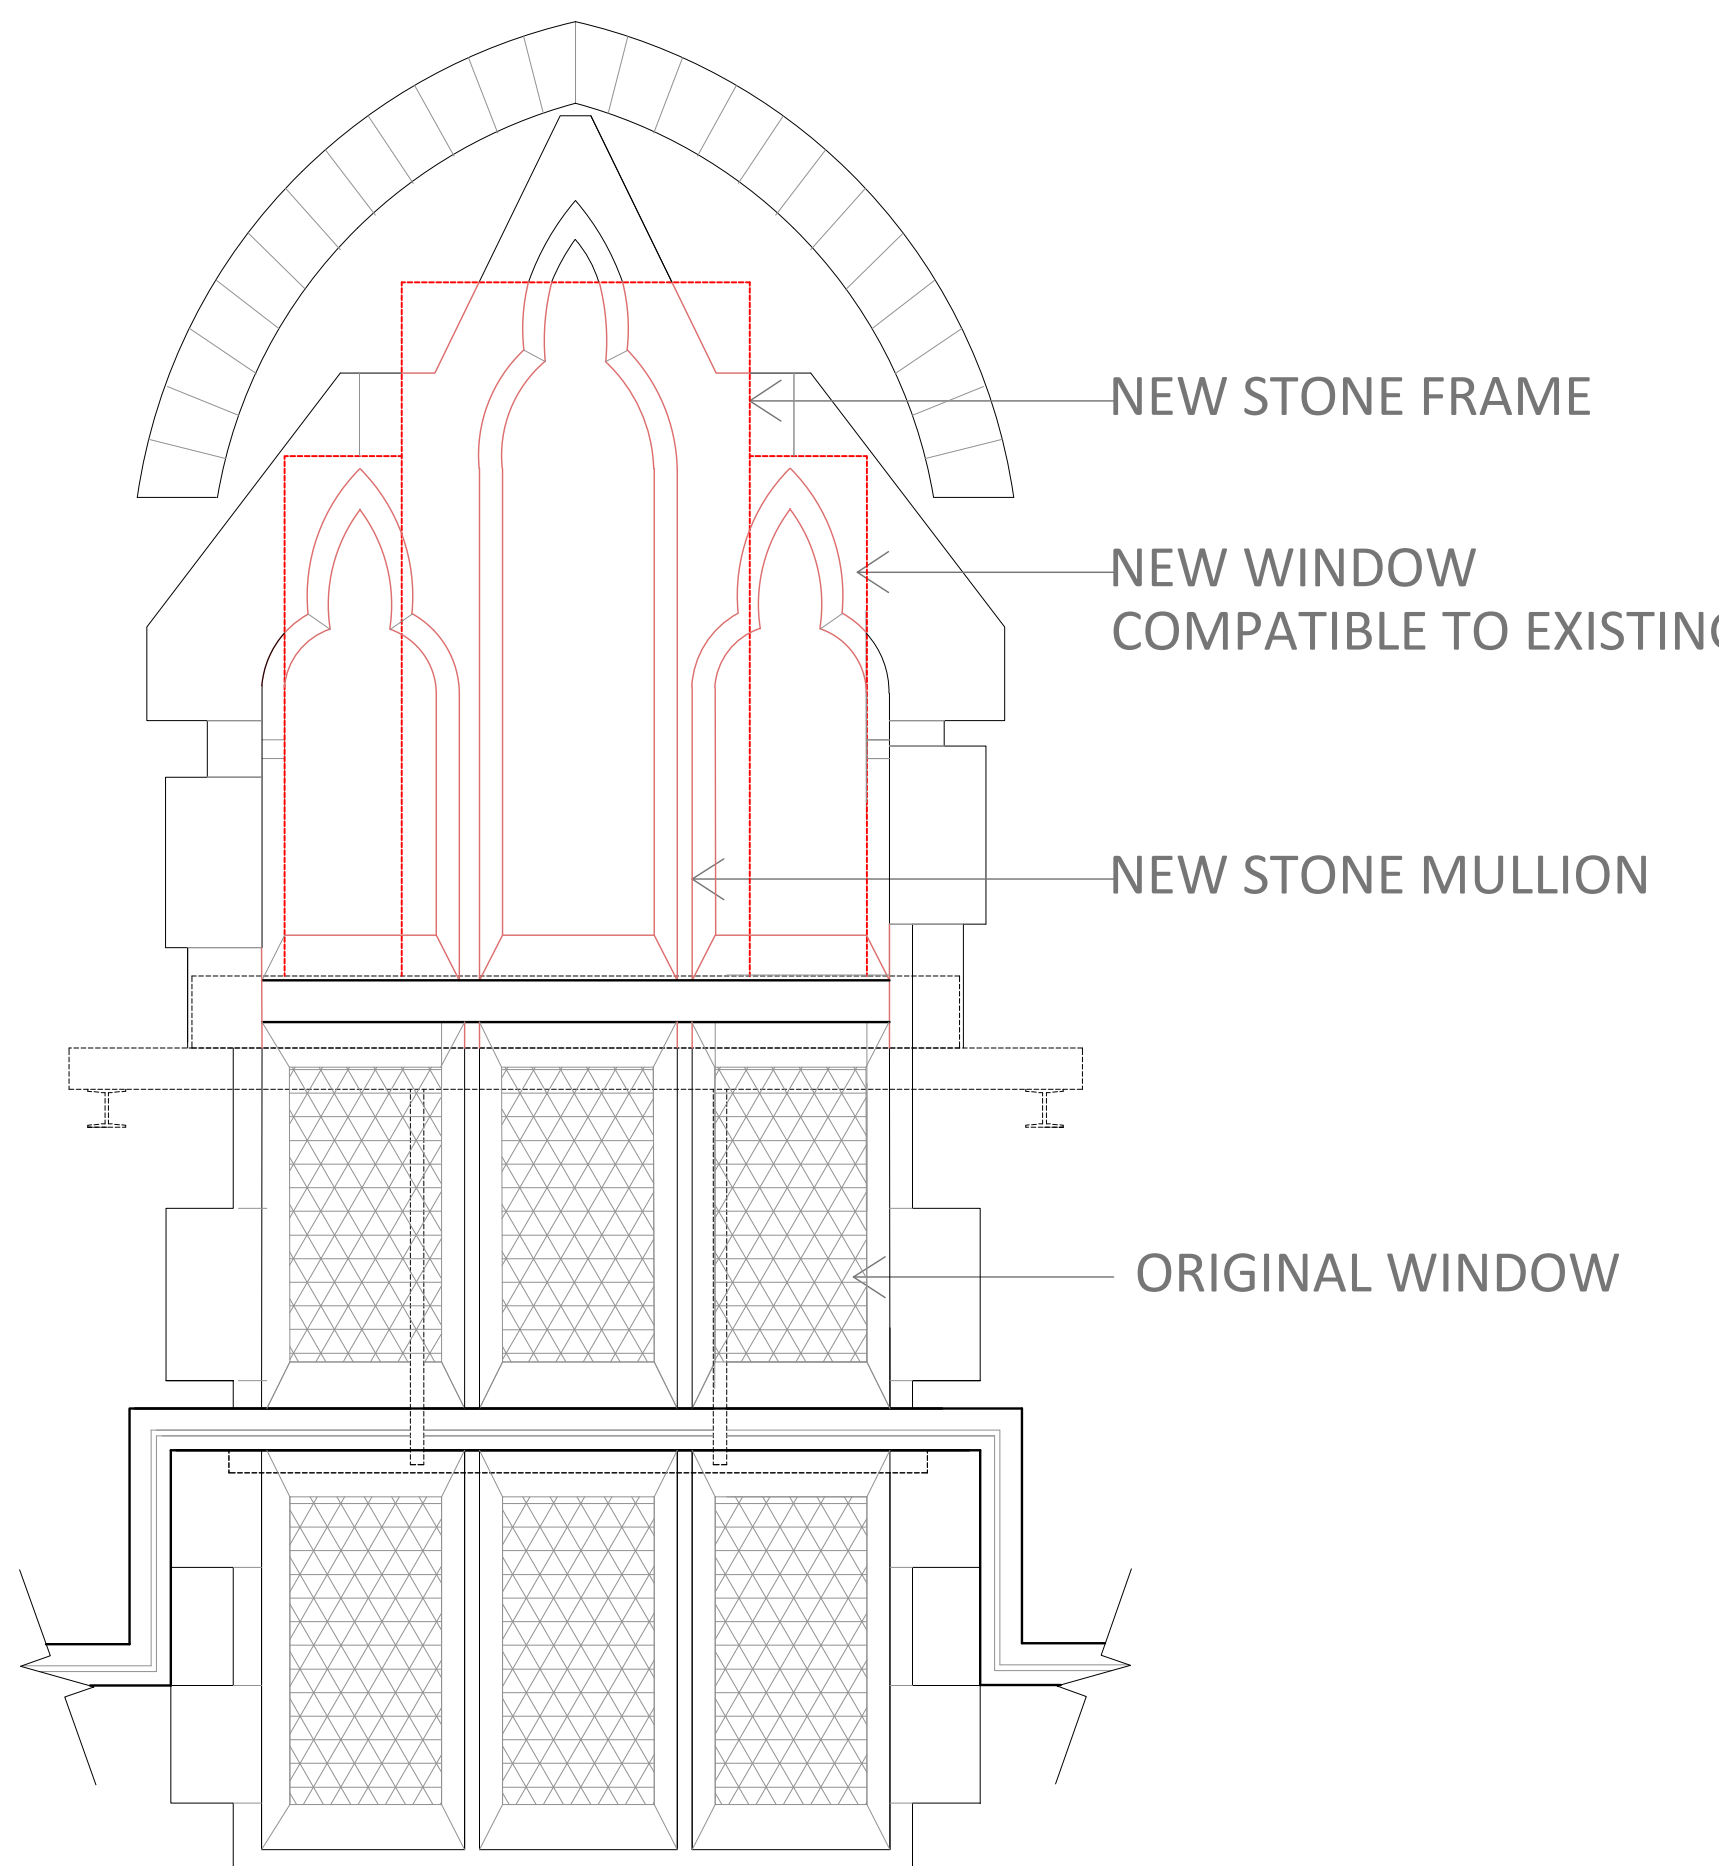

PROPOSAL SOUTH WINDOW
CHANGES FRONT FACADE

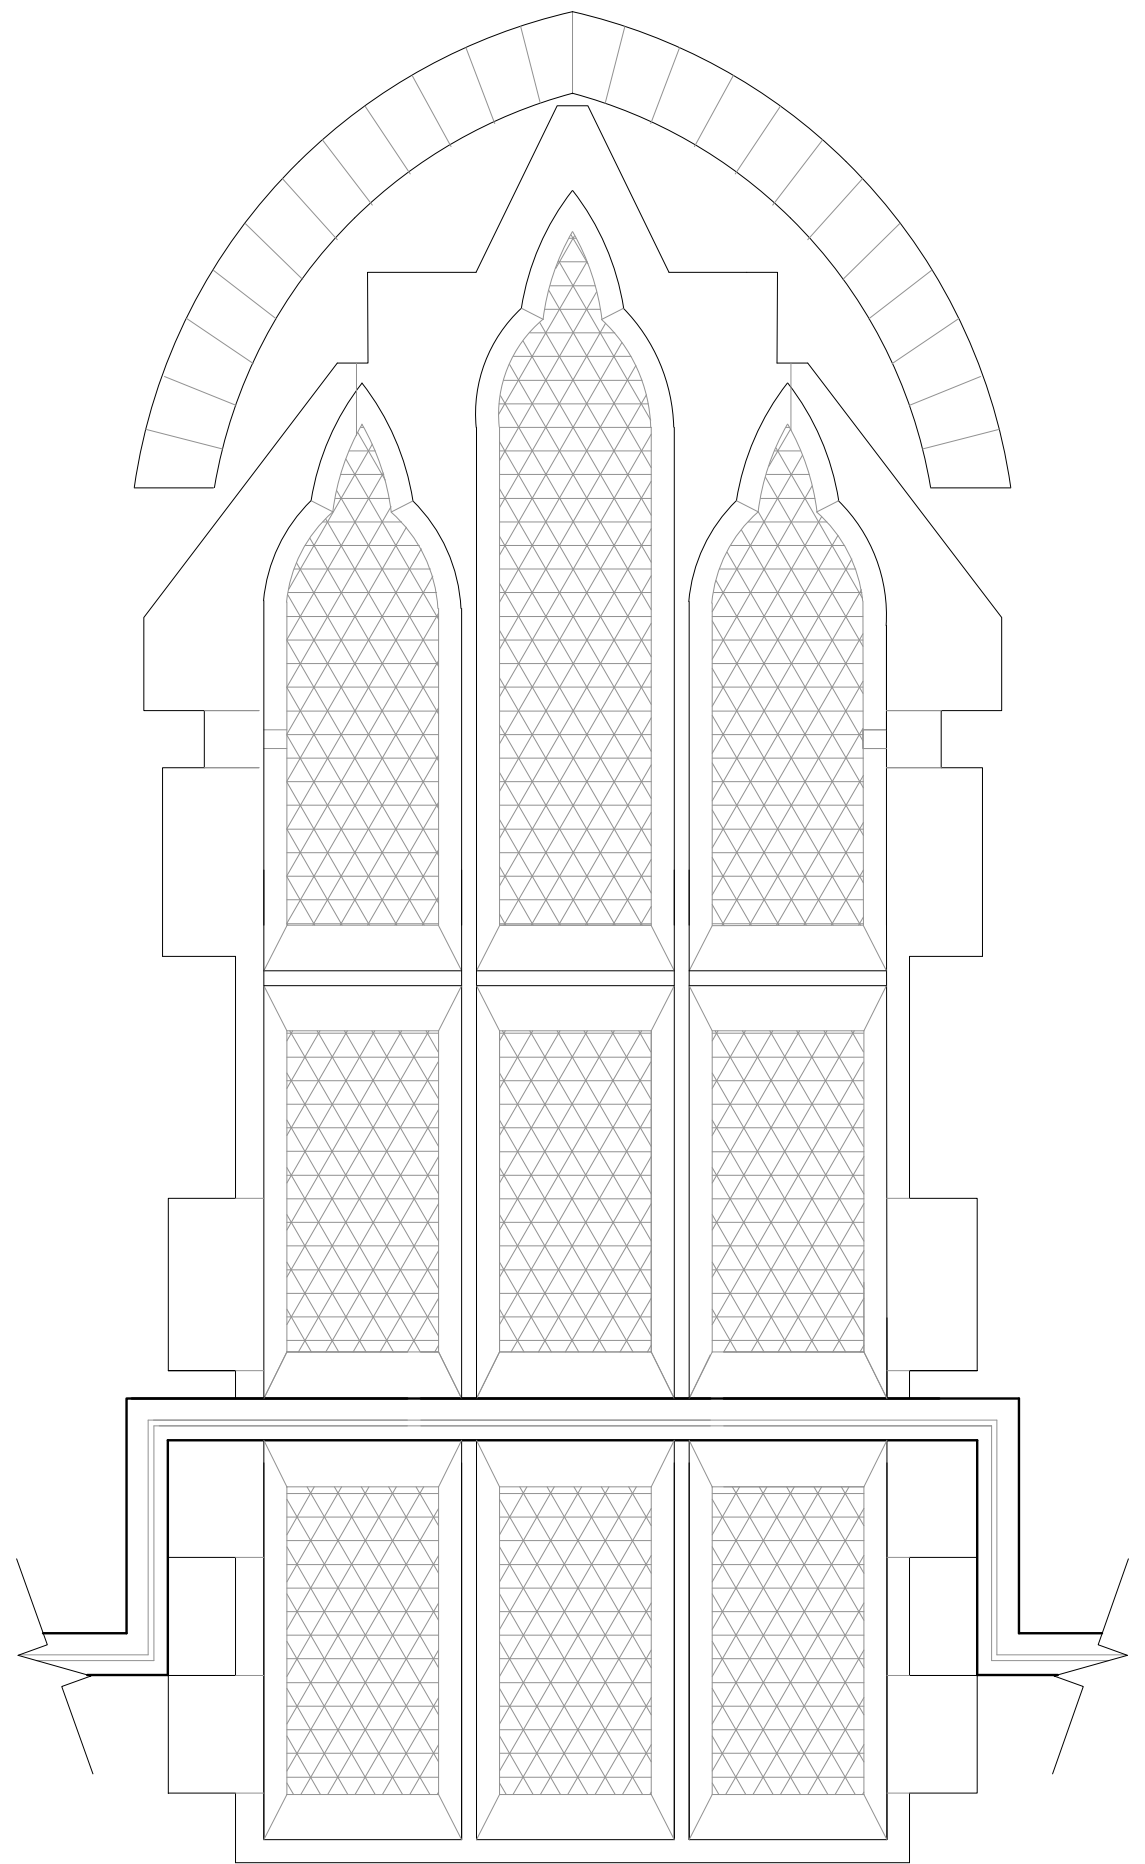

PROPOSAL SOUTH WINDOW
EXTERNAL FRONT FACADE